SOUTH WEST ELEVATION 1:50

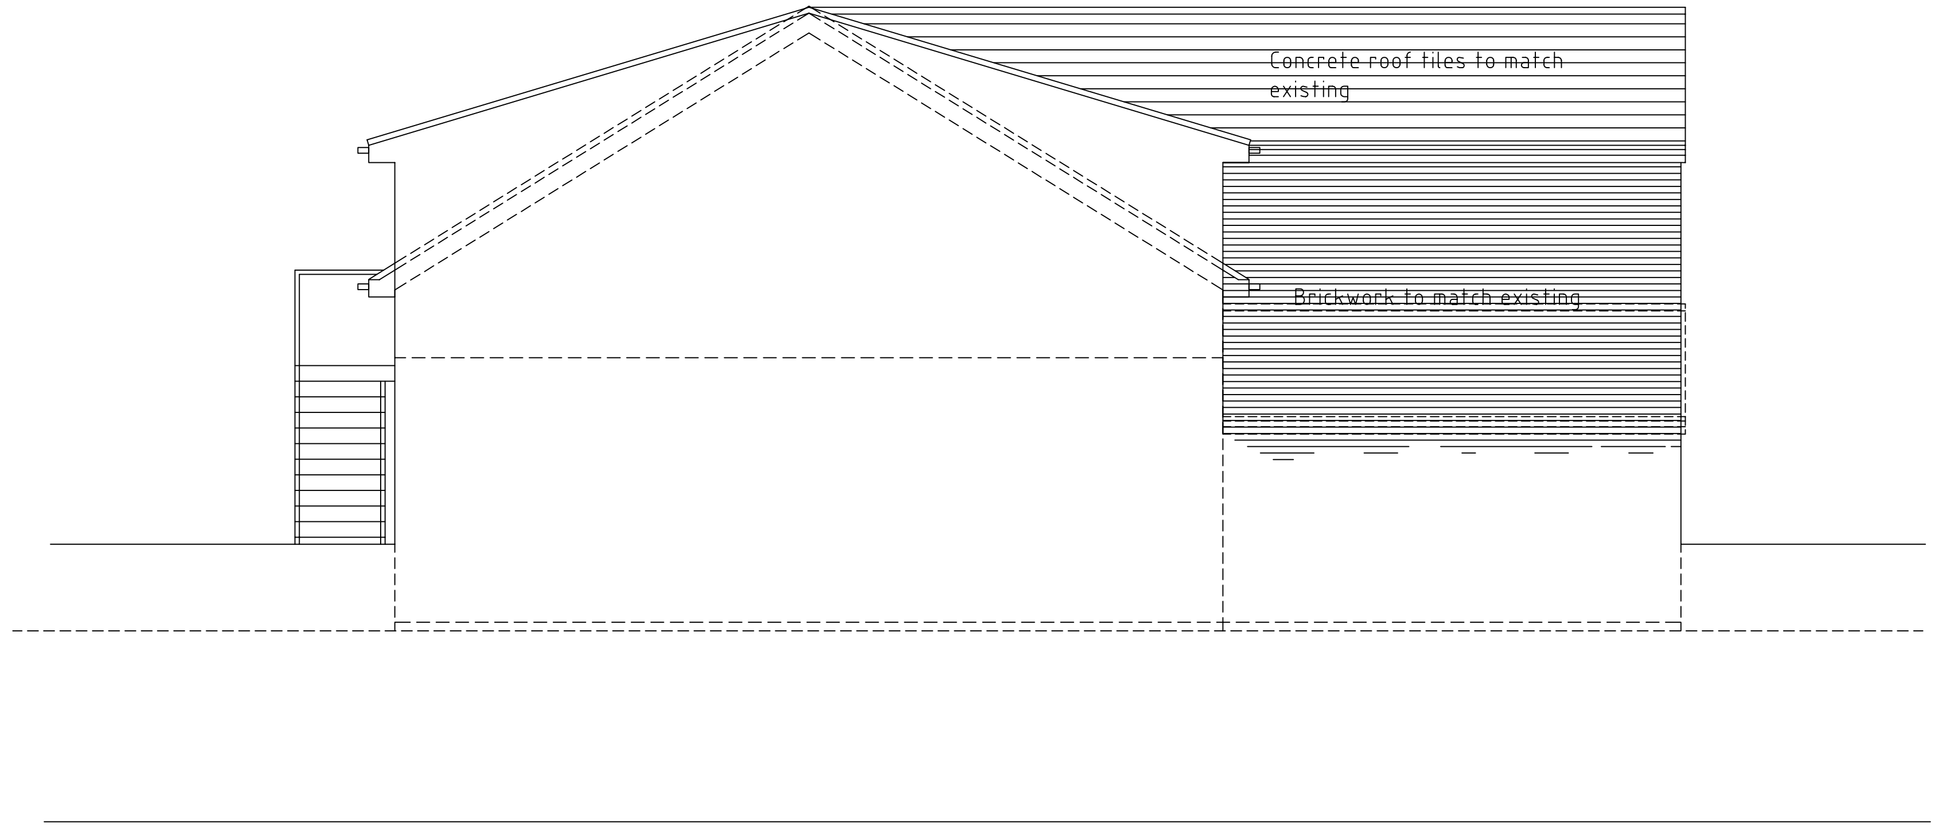

SOUTH EAST ELEVATION 1:50

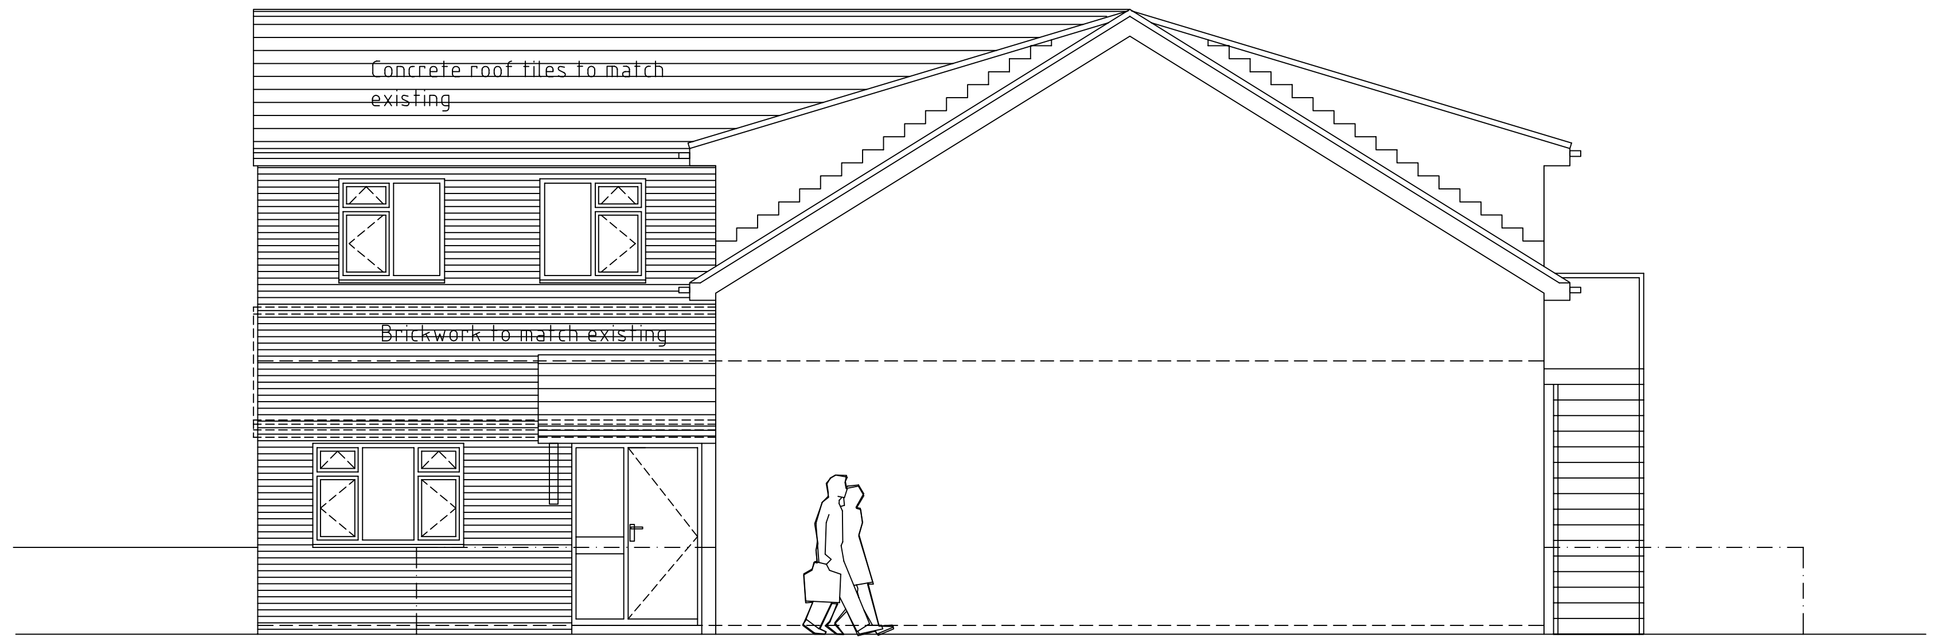

NORTH WEST ELEVATION 1:50

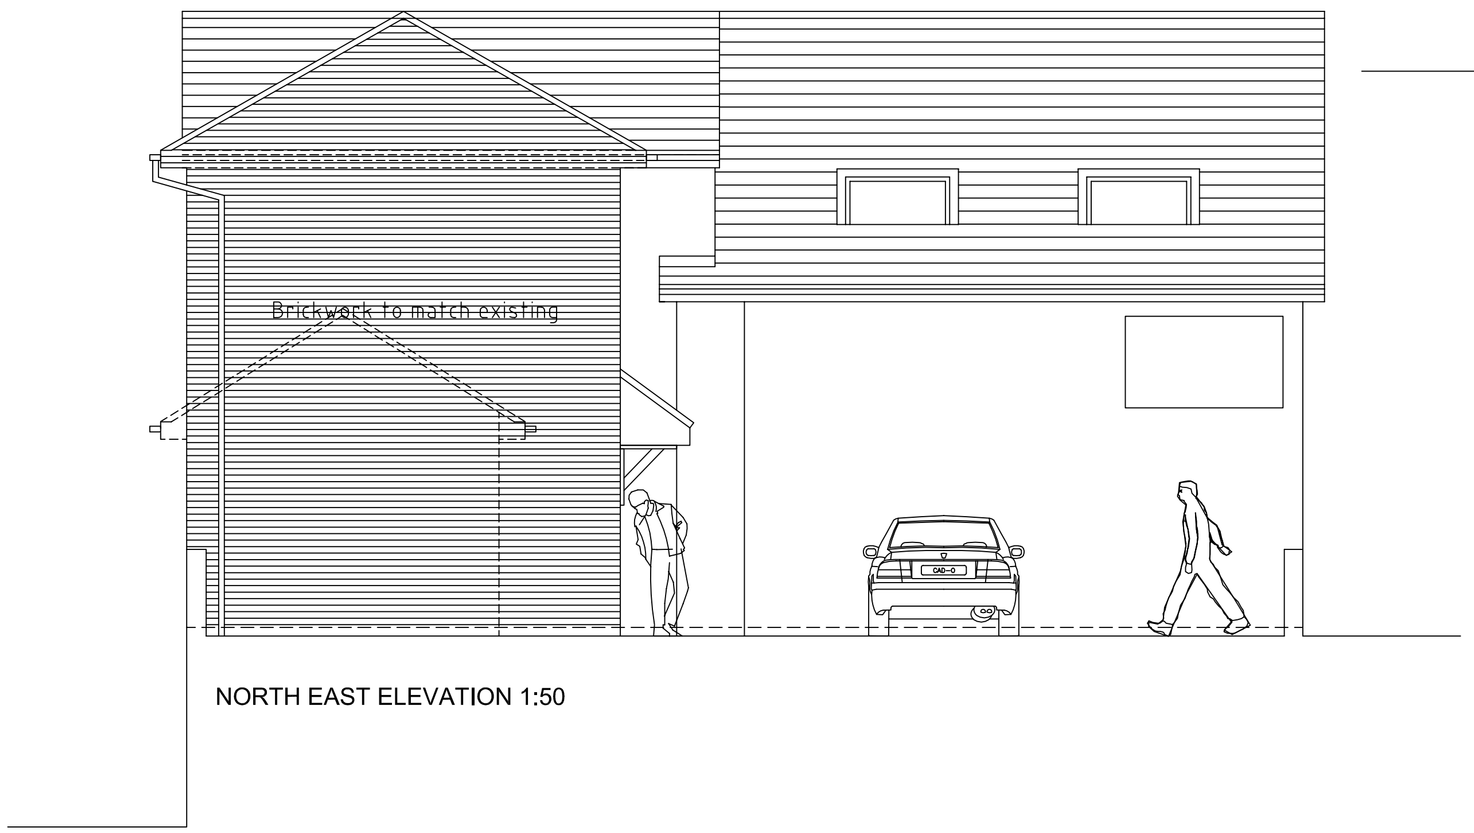

NORTH EAST ELEVATION 1:50

A 28.02.11 Fully glazed front door omitted

Revisions

Project

PROPOSED EXTENSION AND ALTERATIONS AT THE YORKSHIRE YOGA CENTRE 9/10 HALFPENNY CLOSE KNARESBROUGH

Client

Yorkshire Yoga Centre

Drawing Title

Building Regulations Drawing Sheet 3 of : ELEVATIONS

Notes

All dimensions and levels to be checked on site prior to starting work.

If in doubt refer to the practice before work starts

The Practice disclaim responsibility for any variations from this drawing made without their express written consent

This drawing is the property of the Designer
Copyright reserved

All work to be carried out in accordance with current building regulations and British Standards

All materials to conform to relevant British Standard specification where applicable

Stephen Wood
Architectural Services Ltd

20 Stockdale Walk Knaresborough HG5 8DZ
Tel / Fax: 01423 865360
e-mail: stephen.jwood@tiscali.co.uk

Scale	Drawn
1:50	SW
Date: February 2011	
Drg No. H.C. (9-10) / 06	Rev A